PLAT BOOK 15 , PAGE 55

THE GLADES

A SUBDIVISION OF A PORTION OF
SECTION 25 AND FRACTIONAL SECTION 36, TOWNSHIP 3 SOUTH, RANGE 16 WEST,
PANAMA CITY BEACH, BAY COUNTY, FLORIDA

PREPARED BY :
BASKERVILLE DONOVAN ENGINEERS, INC.
700 WEST 23RD STREET, SUITE 40
PANAMA CITY, FLORIDA 32405
(904) 769-2890

SHEET 3 OF 5

SCALE IN FEET

SEPT. 1989

LINE TABLE:

LINE	BEARING	DISTANCE
1	S 27°25'24"W	75.00
2	S 00°03'48"W	108.28
3	S 00°03'48"W	50.00
4	S 00°03'48"W	50.00
5	S 82°52'10"E	20.24
6	N 82°38'58"W	50.00
7	S 28°35'28"W	30.00
8	S 82°38'58"E	50.00
9	S 82°24'32"E	25.00
10	S 48°24'32"E	19.79
11	N 48°24'32"W	54.48
12	N 48°24'32"W	70.00
13	S 82°24'32"E	25.00
14	S 52°14'27"E	59.88
15	S 38°42'19"E	45.00
16	S 12°47'47"E	65.85
17	S 42°28'49"E	50.00
18	S 20°30'56"E	27.58
19	S 18°21'10"W	76.88
20	N 82°38'58"W	50.00
21	S 27°25'04"W	72.57
22	S 00°03'48"W	69.44
23	S 08°44'17"E	101.21
24	N 08°44'17"W	101.21
25	N 08°44'17"W	106.27
26	N 75°55'03"E	13.03
27	S 41°15'45"W	80.00
28	N 89°52'10"W	20.24

CURVE TABLE:

CURVE	DELTA	RADIUS	LENGTH	TANGENT	CHORD	CHORD BRG
1	90°00'00"	25.00	39.27	25.00	35.36	N 17°38'58"W
2	90°00'00"	25.00	39.27	25.00	35.36	N 72°23'04"E
3	2°18'48"	1484.74	59.14	29.57	59.13	N 47°33'58"W
4	21°30'00"	665.00	249.54	126.25	248.08	N 32°50'28"E
5	21°00'00"	450.00	164.93	83.40	164.01	N 71°54'38"W
6	55°51'24"	230.00	224.22	121.92	215.45	N 34°41'15"W
7	0°34'23"	200.00	2.00	1.00	2.00	S 82°19'48"E
8	37°14'32"	200.00	130.00	67.98	127.72	S 43°25'18"E
9	18°02'28"	200.00	62.88	31.75	62.72	S 15°48'47"E
10	5°22'17"	480.00	45.00	22.52	44.98	S 09°28'42"E
11	8°51'51"	480.00	74.26	37.20	74.19	S 16°33'48"E
12	8°51'51"	480.00	74.26	37.20	74.19	S 25°25'39"E
13	8°51'51"	480.00	74.26	37.20	74.19	S 34°17'27"E
14	13°43'38"	480.00	115.00	57.78	114.73	S 45°25'12"E
15	0°23'41"	480.00	3.31	1.65	3.31	S 52°38'51"E
16	42°58'19"	50.00	37.50	19.68	36.63	S 31°21'32"E
17	35°40'18"	50.00	31.13	16.09	30.63	S 07°57'48"W
18	4°41'27"	855.00	70.00	35.02	69.98	S 23°27'11"W
19	5°18'02"	855.00	78.60	39.33	78.57	S 18°39'27"W
20	5°18'02"	855.00	78.60	39.33	78.57	S 13°12'25"W
21	5°18'02"	855.00	78.60	39.33	78.57	S 07°55'23"W
22	5°18'02"	855.00	78.60	39.33	78.57	S 02°40'21"W
23	5°30'28"	855.00	82.19	41.13	82.16	S 02°42'54"E
24	1°58'35"	855.00	28.00	14.00	28.00	S 06°24'26"E
25	41°08'47"	25.00	17.95	9.38	17.57	S 13°13'40"W
26	47°53'01"	50.00	41.79	22.20	40.58	S 09°51'33"W
27	48°50'12"	50.00	40.00	21.14	38.94	S 37°00'03"E
28	38°57'40"	50.00	34.00	17.69	33.35	S 79°23'59"E
29	38°57'40"	50.00	34.00	17.69	33.35	N 61°38'21"E
30	38°57'40"	50.00	34.00	17.69	33.35	N 22°40'41"E
31	55°00'14"	50.00	48.00	26.03	46.18	N 24°18'17"W
32	44°41'53"	25.00	19.50	10.28	19.01	N 89°27'27"W
33	0°48'04"	795.00	10.65	5.33	10.65	N 06°43'29"E
34	7°29'43"	795.00	104.00	52.07	103.93	N 02°35'35"W
35	7°29'43"	795.00	104.00	52.07	103.93	N 04°54'08"E
36	7°34'03"	795.00	105.00	52.58	104.92	N 12°26'01"E
37	9°00'38"	795.00	125.00	62.63	124.87	N 20°43'19"E
38	64°32'35"	50.00	73.78	45.45	67.26	N 57°28'51"E
39	7°52'51"	480.00	66.00	33.04	65.97	S 74°15'17"E
40	4°17'52"	480.00	36.00	18.01	35.99	S 85°15'37"E
41	0°48'38"	695.00	10.00	5.00	10.00	S 82°48'10"E
42	6°22'07"	695.00	77.25	38.66	77.21	S 86°25'02"E
43	6°22'07"	695.00	77.25	38.66	77.21	N 87°12'50"E
44	6°22'07"	695.00	77.25	38.66	77.21	N 80°50'44"E
45	6°22'07"	695.00	77.25	38.66	77.21	N 74°28'37"E
46	6°22'07"	695.00	77.25	38.66	77.21	N 68°06'30"E
47	6°22'07"	695.00	77.25	38.66	77.21	N 61°44'24"E
48	6°22'07"	695.00	77.25	38.66	77.21	N 55°22'17"E
49	2°25'54"	695.00	29.50	14.75	29.49	N 50°59'17"E
50	83°50'08"	50.00	73.16	44.89	66.81	S 88°19'38"E
51	2°18'48"	1484.74	60.25	30.18	60.24	S 47°33'58"E
52	2°18'48"	1484.74	57.92	28.97	57.92	N 47°33'58"W
53	83°50'08"	50.00	73.16	44.89	66.81	N 04°29'29"W
54	0°33'38"	695.00	6.79	3.40	6.79	N 87°58'48"E
55	8°54'13"	695.00	108.00	54.11	107.89	N 32°24'53"E
56	1°38'55"	695.00	20.00	10.00	20.00	N 27°08'18"E
57	40°45'50"	25.00	17.78	9.28	17.41	N 48°41'40"E
58	50°58'37"	50.00	43.76	23.38	42.38	N 42°00'22"E
59	45°50'12"	50.00	40.00	21.14	38.94	N 05°59'02"W
60	45°50'12"	50.00	40.00	21.14	38.94	N 51°48'14"W
61	45°50'12"	50.00	40.00	21.14	38.94	S 80°20'34"W
62	57°17'45"	50.00	50.00	27.32	47.94	S 30°48'38"W
63	20°37'35"	50.00	18.00	9.10	17.90	S 08°11'04"E
64	45°10'37"	25.00	19.71	10.40	19.21	S 54°05'27"W
65	5°54'05"	635.00	65.40	32.73	65.37	S 29°37'48"W
66	8°50'08"	635.00	109.00	54.63	108.87	S 37°28'52"W
67	8°50'08"	635.00	109.00	54.63	108.87	S 47°19'59"W
68	8°47'51"	635.00	97.50	48.85	97.40	S 56°38'58"W
69	8°47'51"	635.00	97.50	48.85	97.40	S 65°28'48"W
70	8°47'51"	635.00	97.50	48.85	97.40	S 74°14'38"W
71	8°47'51"	635.00	97.50	48.85	97.40	S 83°02'30"W
72	8°47'51"	635.00	97.50	48.85	97.40	N 88°08'40"W
73	1°24'18"	635.00	15.00	7.50	15.00	N 84°05'08"W
74	0°28'27"	250.00	2.00	1.00	2.00	S 82°23'43"E
75	17°11'18"	250.00	78.00	39.30	77.71	S 53°34'52"E
76	19°43'59"	250.00	85.00	42.98	84.62	S 35°37'14"E
77	17°35'12"	250.00	79.81	40.22	79.49	S 17°27'42"E
78	1°54'39"	250.00	8.66	4.33	8.66	S 07°42'42"E
79	13°08'38"	420.00	95.35	48.39	95.14	S 13°19'52"E
80	14°58'40"	420.00	109.55	55.09	109.24	S 27°22'31"E
81	14°58'40"	420.00	109.55	55.09	109.24	S 42°18'12"E
82	14°58'40"	420.00	109.55	55.09	109.24	S 57°15'52"E
83	14°58'40"	420.00	109.55	55.09	109.24	S 72°12'32"E
84	2°49'42"	420.00	20.00	10.00	20.00	S 81°02'42"E
85	8°51'51"	620.00	95.92	48.08	95.82	S 18°33'48"E
86	8°51'51"	620.00	95.92	48.08	95.82	S 25°25'38"E
87	8°51'51"	620.00	95.92	48.08	95.82	S 34°17'27"E
88	8°22'07"	635.00	92.81	46.45	92.76	S 55°22'17"W
89	8°22'07"	635.00	92.81	46.45	92.76	S 61°44'24"W
90	8°22'07"	635.00	92.81	46.45	92.76	S 68°06'30"W
91	8°22'07"	635.00	92.81	46.45	92.76	S 74°28'37"W
92	8°22'07"	635.00	92.81	46.45	92.76	S 80°50'44"W
93	8°22'07"	635.00	92.81	46.45	92.76	N 86°25'02"W
94	0°43'38"	635.00	12.01	6.01	12.01	N 82°48'16"W
95	5°18'02"	695.00	91.47	45.77	91.44	S 18°38'27"W
96	5°18'02"	695.00	91.47	45.77	91.44	S 13°12'25"W
97	5°18'02"	695.00	91.47	45.77	91.44	S 07°55'23"W
98	5°18'02"	695.00	91.47	45.77	91.44	S 02°40'21"W
99	5°30'28"	695.00	95.65	47.85	95.61	S 02°42'54"E
100	98°38'39"	250.00	287.78	146.52	285.18	S 25°25'38"E
101	7°29'43"	655.00	85.68	42.90	85.62	N 02°35'35"W
102	7°29'43"	655.00	85.68	42.90	85.62	N 04°54'08"E
103	5°40'22"	655.00	64.95	32.45	64.93	N 11°29'11"E
104	4°09'38"	655.00	47.57	23.79	47.55	N 16°24'11"E
105	24°38'27"	655.00	283.79	144.16	281.57	S 08°04'17"W
106	8°50'08"	495.00	84.27	42.59	84.26	S 37°28'52"W
107	8°50'08"	495.00	84.27	42.59	84.26	S 47°19'59"W
108	8°47'51"	495.00	76.00	38.08	75.93	S 56°38'58"W
109	8°47'51"	495.00	76.00	38.08	75.93	S 65°28'48"W
110	8°47'51"	495.00	76.00	38.08	75.93	S 74°14'38"W
111	8°47'51"	495.00	76.00	38.08	75.93	S 83°02'30"W
112	8°47'51"	495.00	76.00	38.08	75.93	N 88°08'40"W
113	1°51'18"	495.00	11.58	5.85	11.58	N 89°05'08"W
114	2°43'42"	250.00	13.33	6.67	13.33	N 81°02'42"W
115	14°58'40"	250.00	73.03	36.72	72.83	N 72°12'32"W
116	55°51'24"	400.00	389.65	212.04	374.58	N 34°41'15"W
117	14°58'40"	250.00	73.03	36.72	72.83	N 57°15'52"W
118	14°58'40"	250.00	73.03	36.72	72.83	N 42°18'12"W
119	14°58'40"	250.00	73.03	36.72	72.83	N 27°22'31"W
120	13°08'38"	250.00	54.23	32.28	54.08	N 13°19'52"W
121	1°54'39"	400.00	13.33	6.66	13.33	N 07°42'42"W
122	17°35'12"	400.00	122.78	61.88	122.30	N 17°27'42"W
123	18°43'59"	400.00	130.77	65.97	130.18	N 35°37'14"W
124	75°38'58"	250.00	329.82	217.32	343.42	N 44°35'52"W
125	17°11'18"	400.00	120.00	60.45	119.55	N 53°34'52"W
126	0°28'27"	400.00	3.08	1.54	3.08	N 82°23'43"W
127	6°22'07"	635.00	92.81	46.45	92.76	S 87°12'50"W

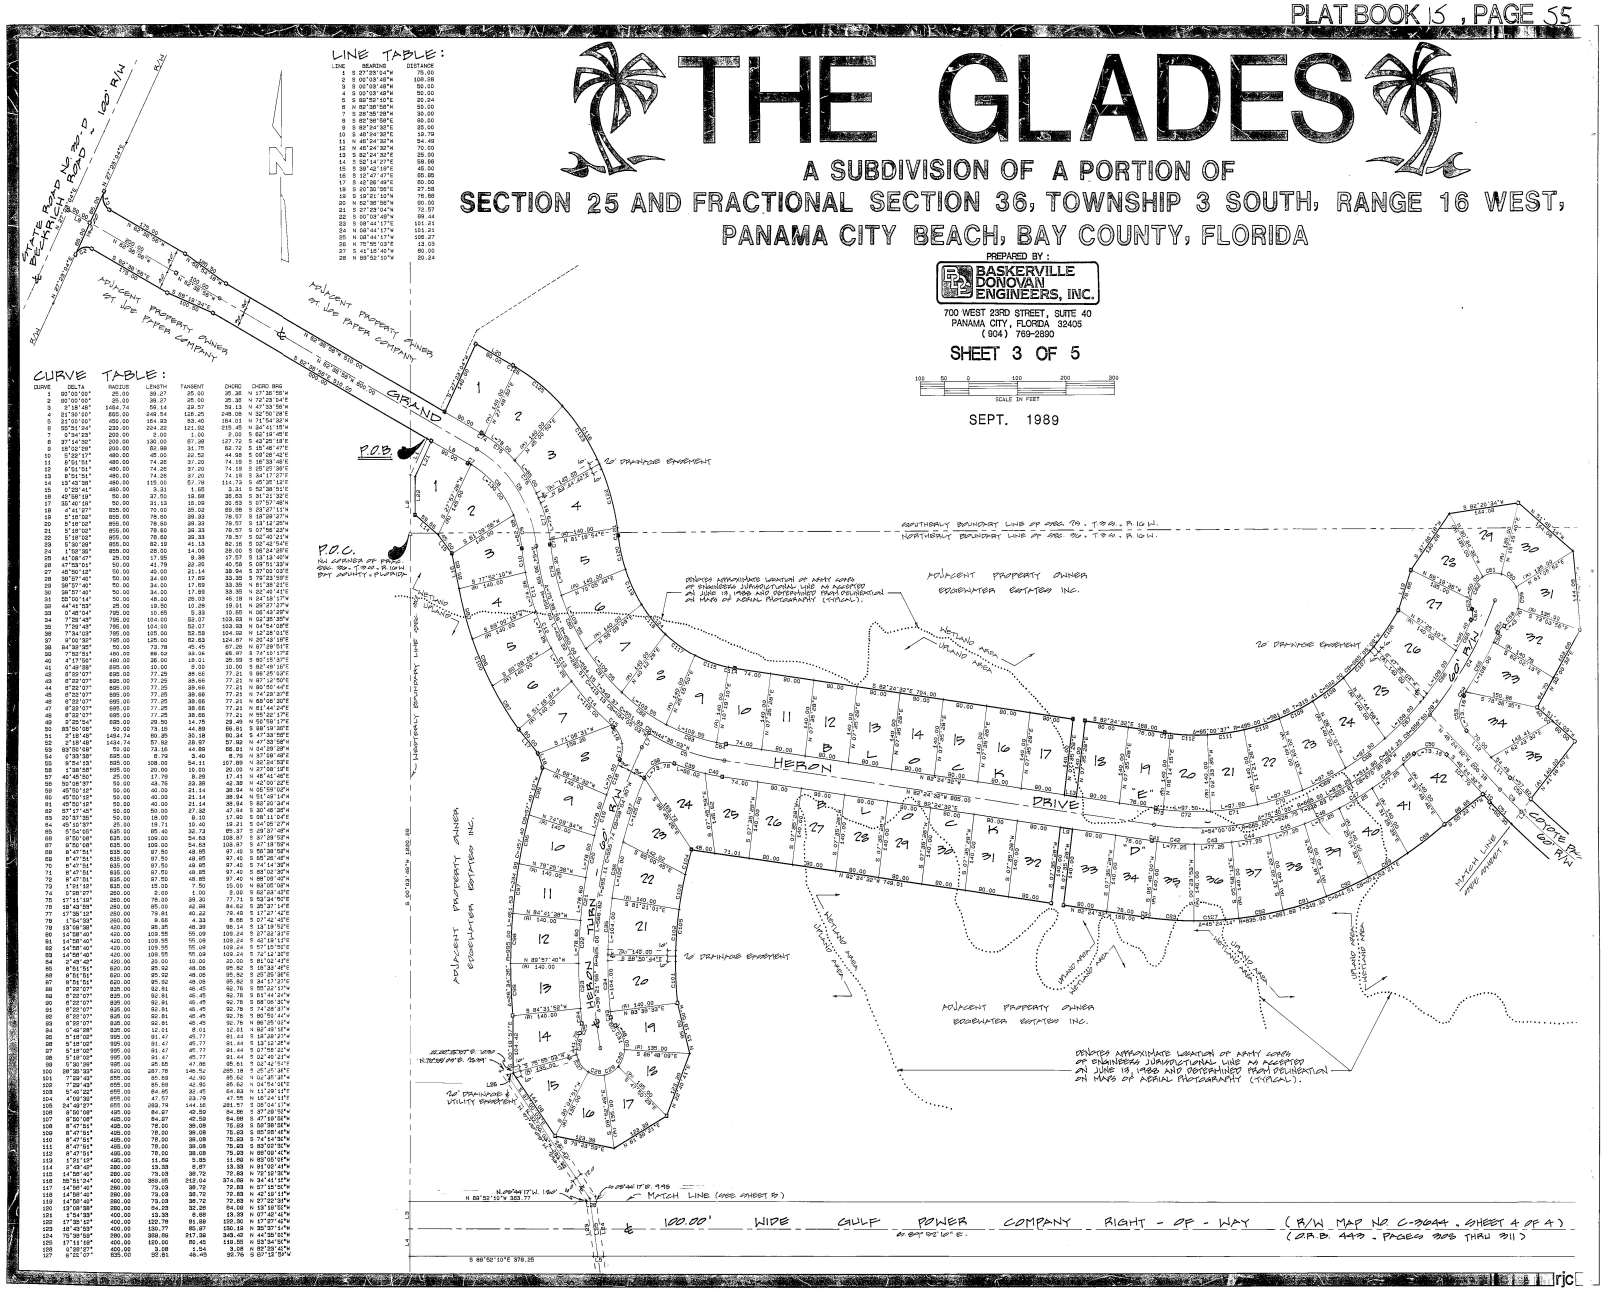

Page 55